



FML8661Z

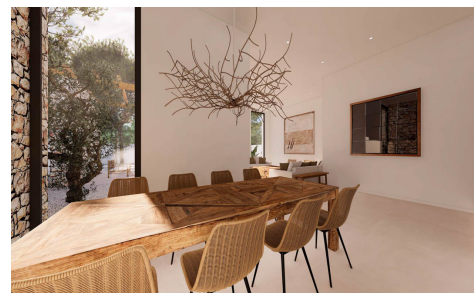

Villa in Moraira

€1,679,000

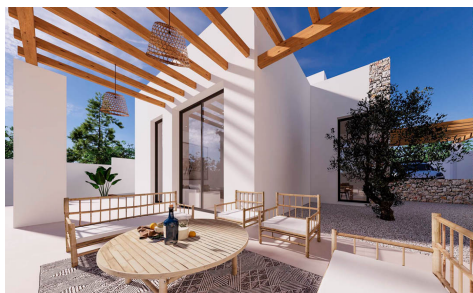

4



3





541m²




800m²



This beautiful Ibiza style villa is located in a beautiful new residential area with many pine trees, very quiet and only a few minutes walk from the sandy beach of Moraira with cozy terraces, very nice restaurants, nice shopping streets and car-free village squares with large trees that provide the necessary shade in the summer. Moraira also has a beautifully situated marina and a lagoon... (Ask for More Details!)

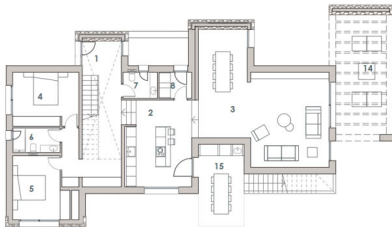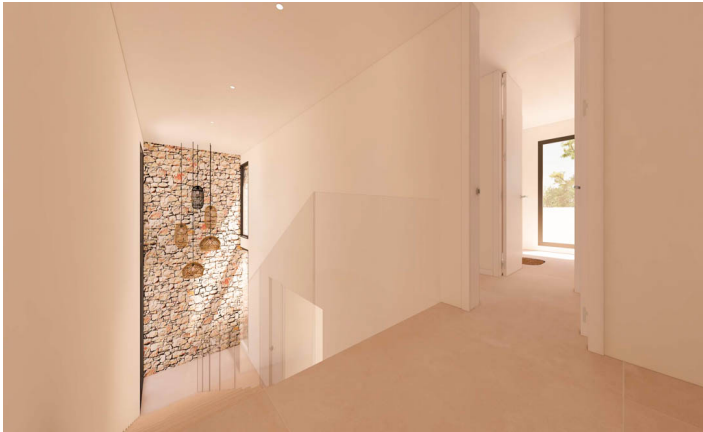

planta baja	
superficies útiles	
01 VESTIBULO	23,29 M2
02 COCINA	21,96 M2
03 SALON COMEDOR	49,24 M2
04 DORMITORIO 01	11,57 M2
05 DORMITORIO 02	11,31 M2
06 BAÑO 01	4,35 M2
07 ASEO	3,36 M2
08 LAVANDERIA	3,20 M2
09 DISTRIBUIDOR 01	2,64 M2
10 DORMITORIO 03	22,59 M2
11 BAÑO 02	4,64 M2
12 DORMITORIO 04	17,39 M2
13 BAÑO 03	7,75 M2
superficie construida	
VIVIENDA	268,19 M2
14-TERCERA	30,53 M2
PISCINA	38,40 M2
TERRAZA PISCINA	49,72 M2
15-TERRAZA BBQ	14,00 M2
16-TERRAZA P1-ESTE	9,70 M2
17-TERRAZA P1-SUR	61,60 M2
PERCULA PARKING	29,40 M2
APARCAMIENTO	39,62 M2
total	541,16 M2
escala 1/150	

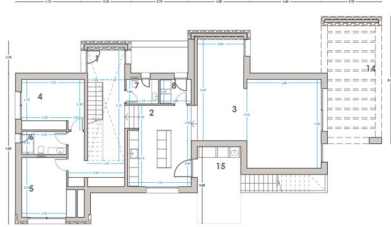

planta baja	
superficies útiles	
01 VESTIBULO	23,29 M2
02 COCINA	21,96 M2
03 SALON COMEDOR	49,24 M2
04 DORMITORIO 01	11,57 M2
05 DORMITORIO 02	11,31 M2
06 BAÑO 01	4,35 M2
07 ASEO	3,36 M2
08 LAVANDERIA	3,20 M2
09 DISTRIBUIDOR 01	2,64 M2
10 DORMITORIO 03	22,59 M2
11 BAÑO 02	4,64 M2
12 DORMITORIO 04	17,39 M2
13 BAÑO 03	7,75 M2
superficie construida	
VIVIENDA	268,19 M2
14-TERCERA	30,53 M2
PISCINA	38,40 M2
TERRAZA PISCINA	49,72 M2
15-TERRAZA BBQ	14,00 M2
16-TERRAZA P1-ESTE	9,70 M2
17-TERRAZA P1-SUR	61,60 M2
PERCULA PARKING	29,40 M2
APARCAMIENTO	39,62 M2
total	541,16 M2
escala 1/150	